DRAWING MADE IN THIRD ANGLE PROJECTION

DWG NO. 608696

UNIT OF MEASURE	A	B	C	D	E	G	L	MAX. BUNDLE DIA.	MIN. TENSILE STRENGTH
INCHES	1.081	.520	.307	.323	.080	.256	16.24	4.0	120 lbs.
MM	27.46	13.21	7.80	8.20	2.03	6.50	413.	101.6	54.43 kg.

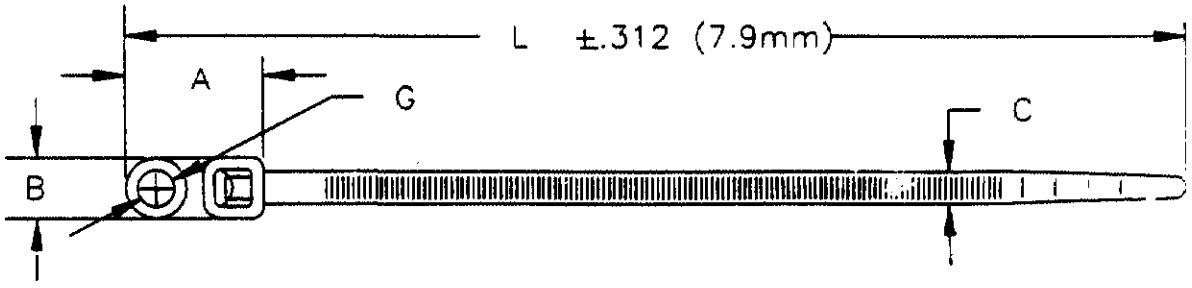

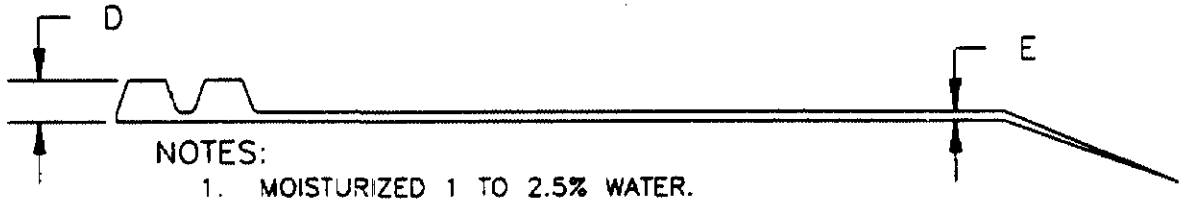

NOTES:

1. MOISTURIZED 1 TO 2.5% WATER.
2. PACKAGED IN HEAT SEALED 3 MIL POLYBAG WITH LABEL PER DWG 404707.

3 OBSOLETE PARTS: OBSOLETE CIS STREAMLINING PER D.RENAUD/D.SINISI

ENGINEERING

JUL 13 1990

ISSUED BY Acu

CUSTOMER DRAWING UNPUBLISHED

OBSOLETE		~~3-608696-9~~	NATURAL-500 PCS. SMTY4HL	
3 OBSOLETE		~~4-608696-9~~	NATURAL-50 PCS. SMTY4HD	
OBSOLETE		~~3-608696-0~~	BLACK-500 PCS. SMTY4HLB	
		4-608696-0	BLACK-50 PCS. SMTY4HDB	
	DWG SIZE	PART No.	DESCRIPTION	ITEM NO

LOC D

DIST 1

REVISION OF EACH ASSY NO. (WHEN BLANK, USE DWG REVISION)

QTY. REQ'D. PER ASSY. — PARTS LIST

P	F	LTR	REVISION RECORD	APP	DATE
		01	ECO-09-026444	AEG	DEC09
	✓	0	ECN 062890	[illegible]	7/90

MATERIAL: NYLON 6/6

HEAT TREAT

FINISH

DIMENSIONS ARE IN INCHES

TOLERANCES UNLESS OTHERWISE SPECIFIED:
2 PL DEC ±
3 PL DEC ± .039
4 PL DEC ±
ANGLES ±
SURF TEXTURE: J

REMOVE BURRS, BREAK SHARP EDGES, .015 R. MAX.

DRAWN BY: AD-TEK/VL DATE: 7/3/90

APPROVED BY:

CHECK BY: [illegible] 7/90

RELEASE: [illegible] 7/5/90

AMP | AMP INCORPORATED Harrisburg, Pa.

NAME: 1/4in. SCREW MOUNT CABLE TIE 16 1/4 INCH

SCALE: A

DRAWING No.: 608696

SHEET: 1 OF 1

REV.: 01

THIS INFORMATION IS CONFIDENTIAL AND IS DISCLOSED TO YOU ON CONDITION THAT NO FURTHER DISCLOSURE IS MADE BY YOU TO OTHER THAN AMP PERSONNEL WITHOUT WRITTEN AUTHORIZATION FROM AMP INCORPORATED, HARRISBURG, PA.